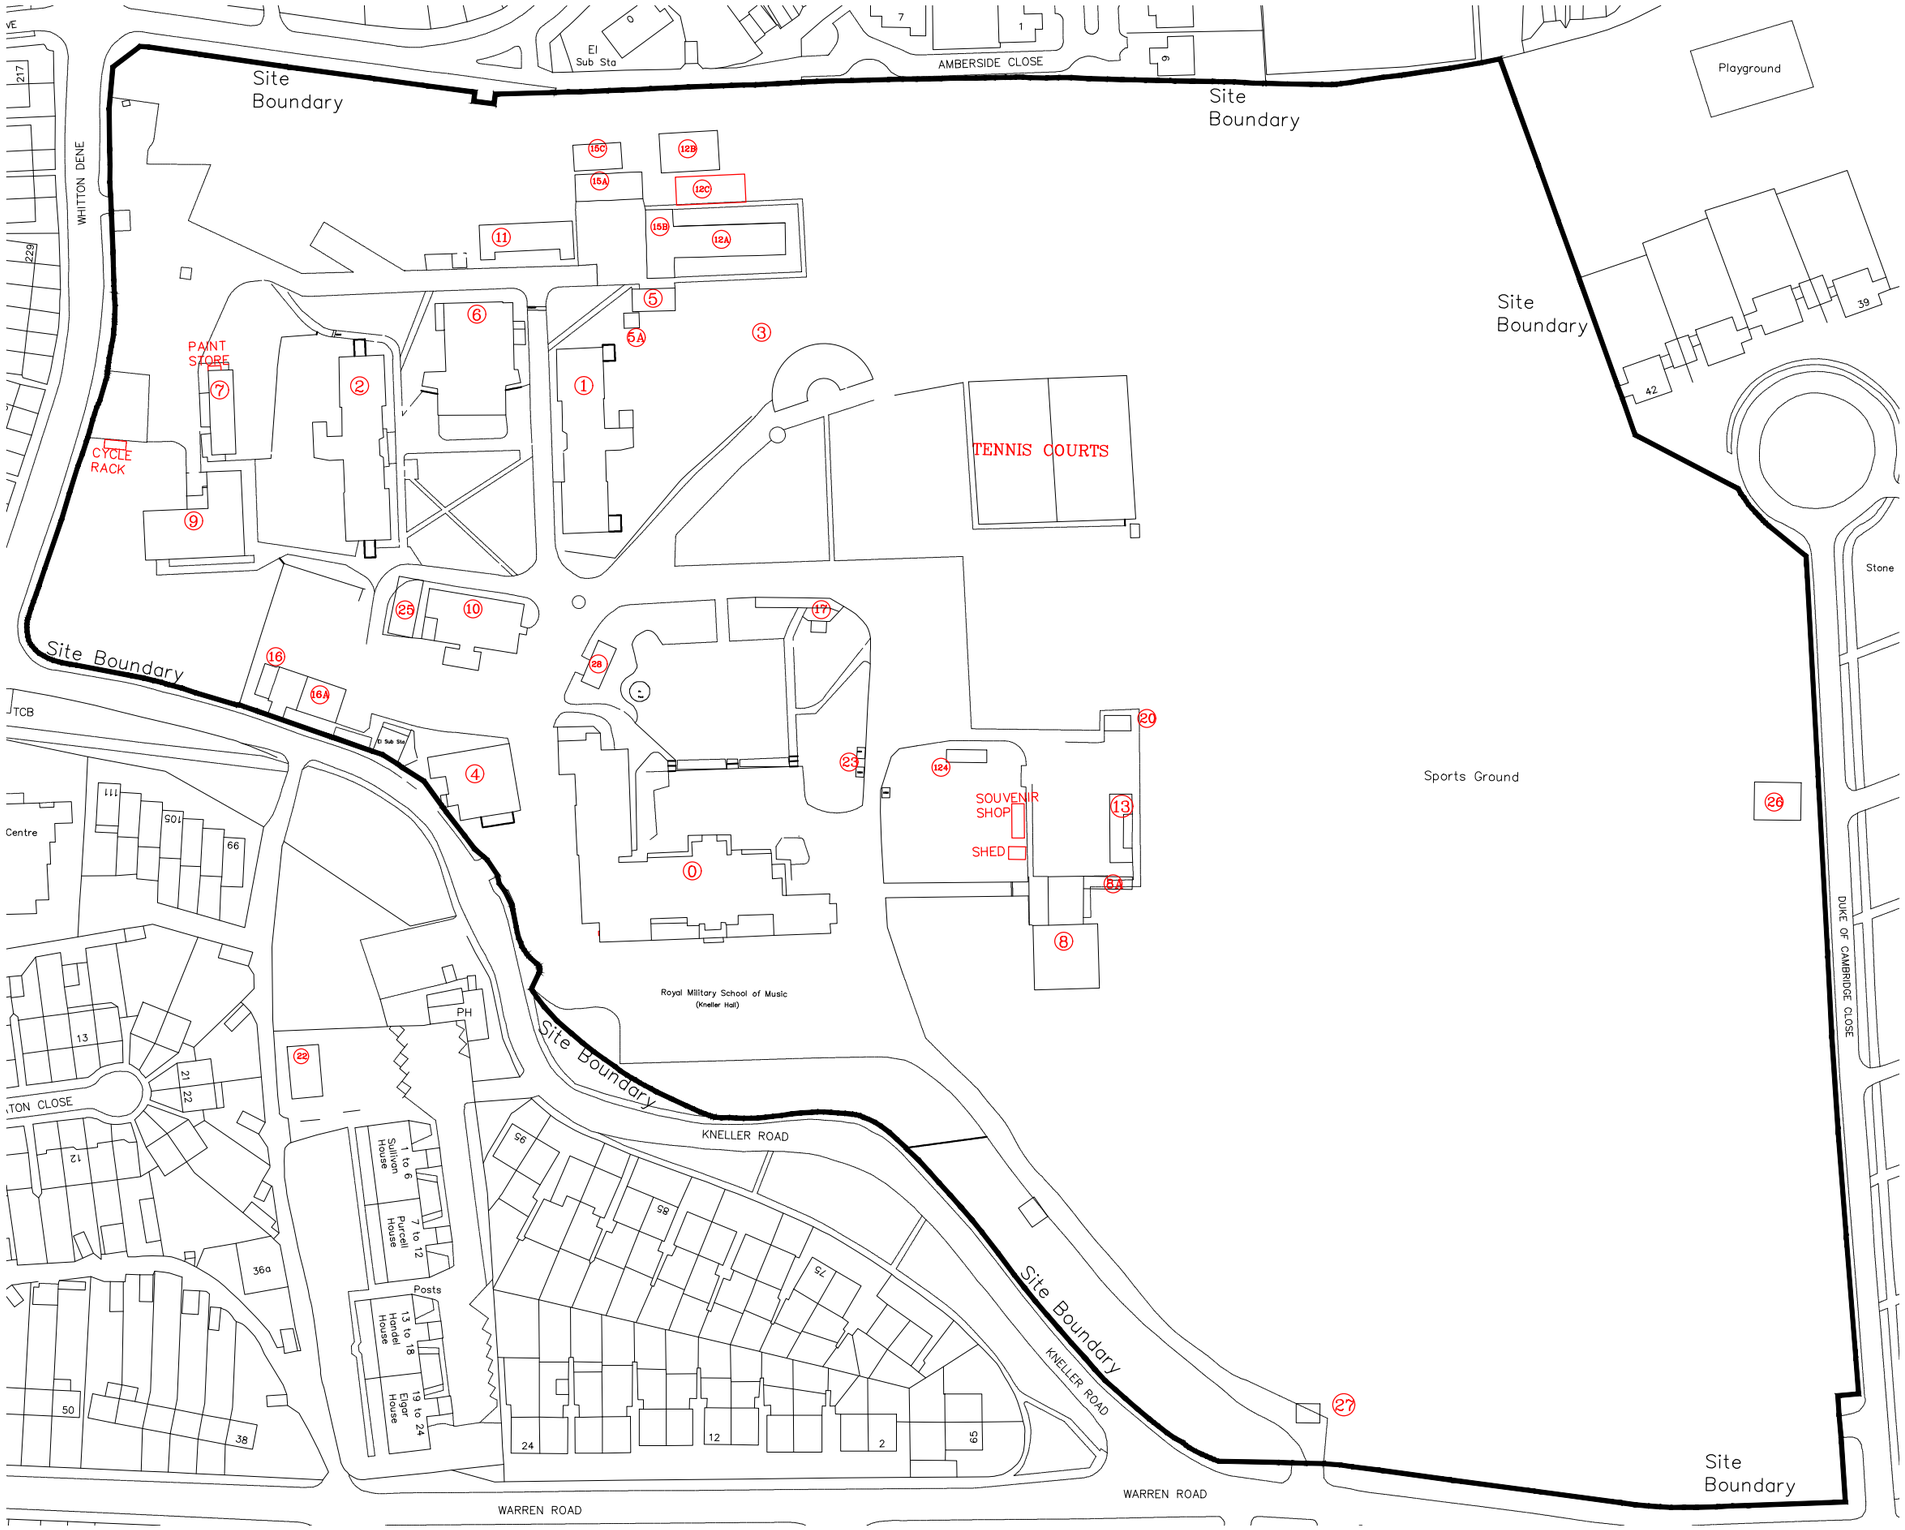

1 Existing Site Plan
Scale 1:500@A0

0 5 m 10 m 15 m 20 m 25 m 50 m
1:500 Scale

NO	ASSET DESCRIPTION
0MB	KNELLER HALL MAIN BUILDING
001	ACCOMODATION BLOCK 1
002	ACCOMODATION BLOCK 2
003	BANDSTAND
004	GUARD ROOM/OFFICES
005	PROFESSORS ADMIN OFFICES
05A	DISABLED TOILET
007	LIBRARY
008	MORRIS HALL
009	NAAFI
010	BAND PRACTICE ROOM
011	RQMS STORES
12A	TEACHING ROOMS/PROFESSORS OFFICES
12B	PERCUSSION BLOCK
12C	PRACTICE ROOMS
013	SPORTS PAVILLION
15A	GARAGES 1-6
15B	GARAGES 7-12
15C	GARAGES 13-16
016	GYM (RMSM FITNESS CENTER)
16A	DUTCH BARN(RMSM FITNESS CENTER)
020	GROUNDMANS BUILDING
027	LODGE GATE GUARD POST
022	SQUASH COURT
023	OLD PRI SHOP
124	NEW SHOP AND TICKET OFFICE
025	CRT PORTACABIN
026	WICKET GATE GUARD POST
028	CHAIR STORE

GENERAL NOTES

1. THIS DRAWING IS THE PROPERTY OF LXA LONDON, 2 LONDON BRIDGE, LONDON SE1 9RA. IT IS FORBIDDEN TO PRODUCE ITS CONTENTS IN ANY FORM, EXCEPT FOR THE INTENDED PURPOSE
2. THIS DRAWING IS NOT TO BE SCALED OTHER THAN FOR PLANNING PURPOSES. THE DIMENSIONS ARE IN MILLIMETERS UNLESS OTHERWISE SPECIFIED.
3. ANY DISCREPENCIES ARE TO BE BROUGHT TO THE ATTN OF LXA AND RESOLVED BEFORE THE COMMENCEMENT OF ANY WORK
4. THIS DRAWING IS TO BE READ IN CONJUNCTION WITH RELEVANT DETAIL DRAWINGS AS MENTIONED IN THE DRAWING
5. CONTRACTOR TO CONSTRUCT A MOCKUP FOR APPROVAL OF FINISHES & DETAILS, AND GET A SIGN OFF FROM CLIENTS & ARCHITECTS
6. THIS DRAWING TO BE READ IN TANDEM WITH THE DETAILS/SCHEDULES/SPECIFICATIONS AS REQUIRED
7. LXA WILL ACCEPT NO LIABILITY FOR COPYRIGHT COMPLIANCE OR INFRINGEMENT BORNE FROM THE SUBSTITUTION OF LXA SPECIFIED PRODUCTS OR MATERIALS BY ANY OTHER PARTY. SHOULD ANY SPECIFICATIONS BE SUBSTITUTED, THE CLIENT/CONTRACTOR WILL ASSUME FULL LIABILITY.

KEYPLAN

N

REVISIONS

No.	Date	By	Issue/Revision Details

LXA London
2 London Bridge
Montague Close
London, SE1 9RA
E. info@WeAreLXA.com
W. www.WeAreLXA.com

DRAWING TITLE :
EXISTING SITE PLAN

PROJECT :
KNELLER HALL SCHOOL

CLIENT :
Dukes Education
London SW1V 1PP

Rev No:	Date:
-	01/04/22

Drawn:	Checked:	Approved:
AS	AM	-

Scale:	Drawing No.
as shown	LXA-1629-002-SITE